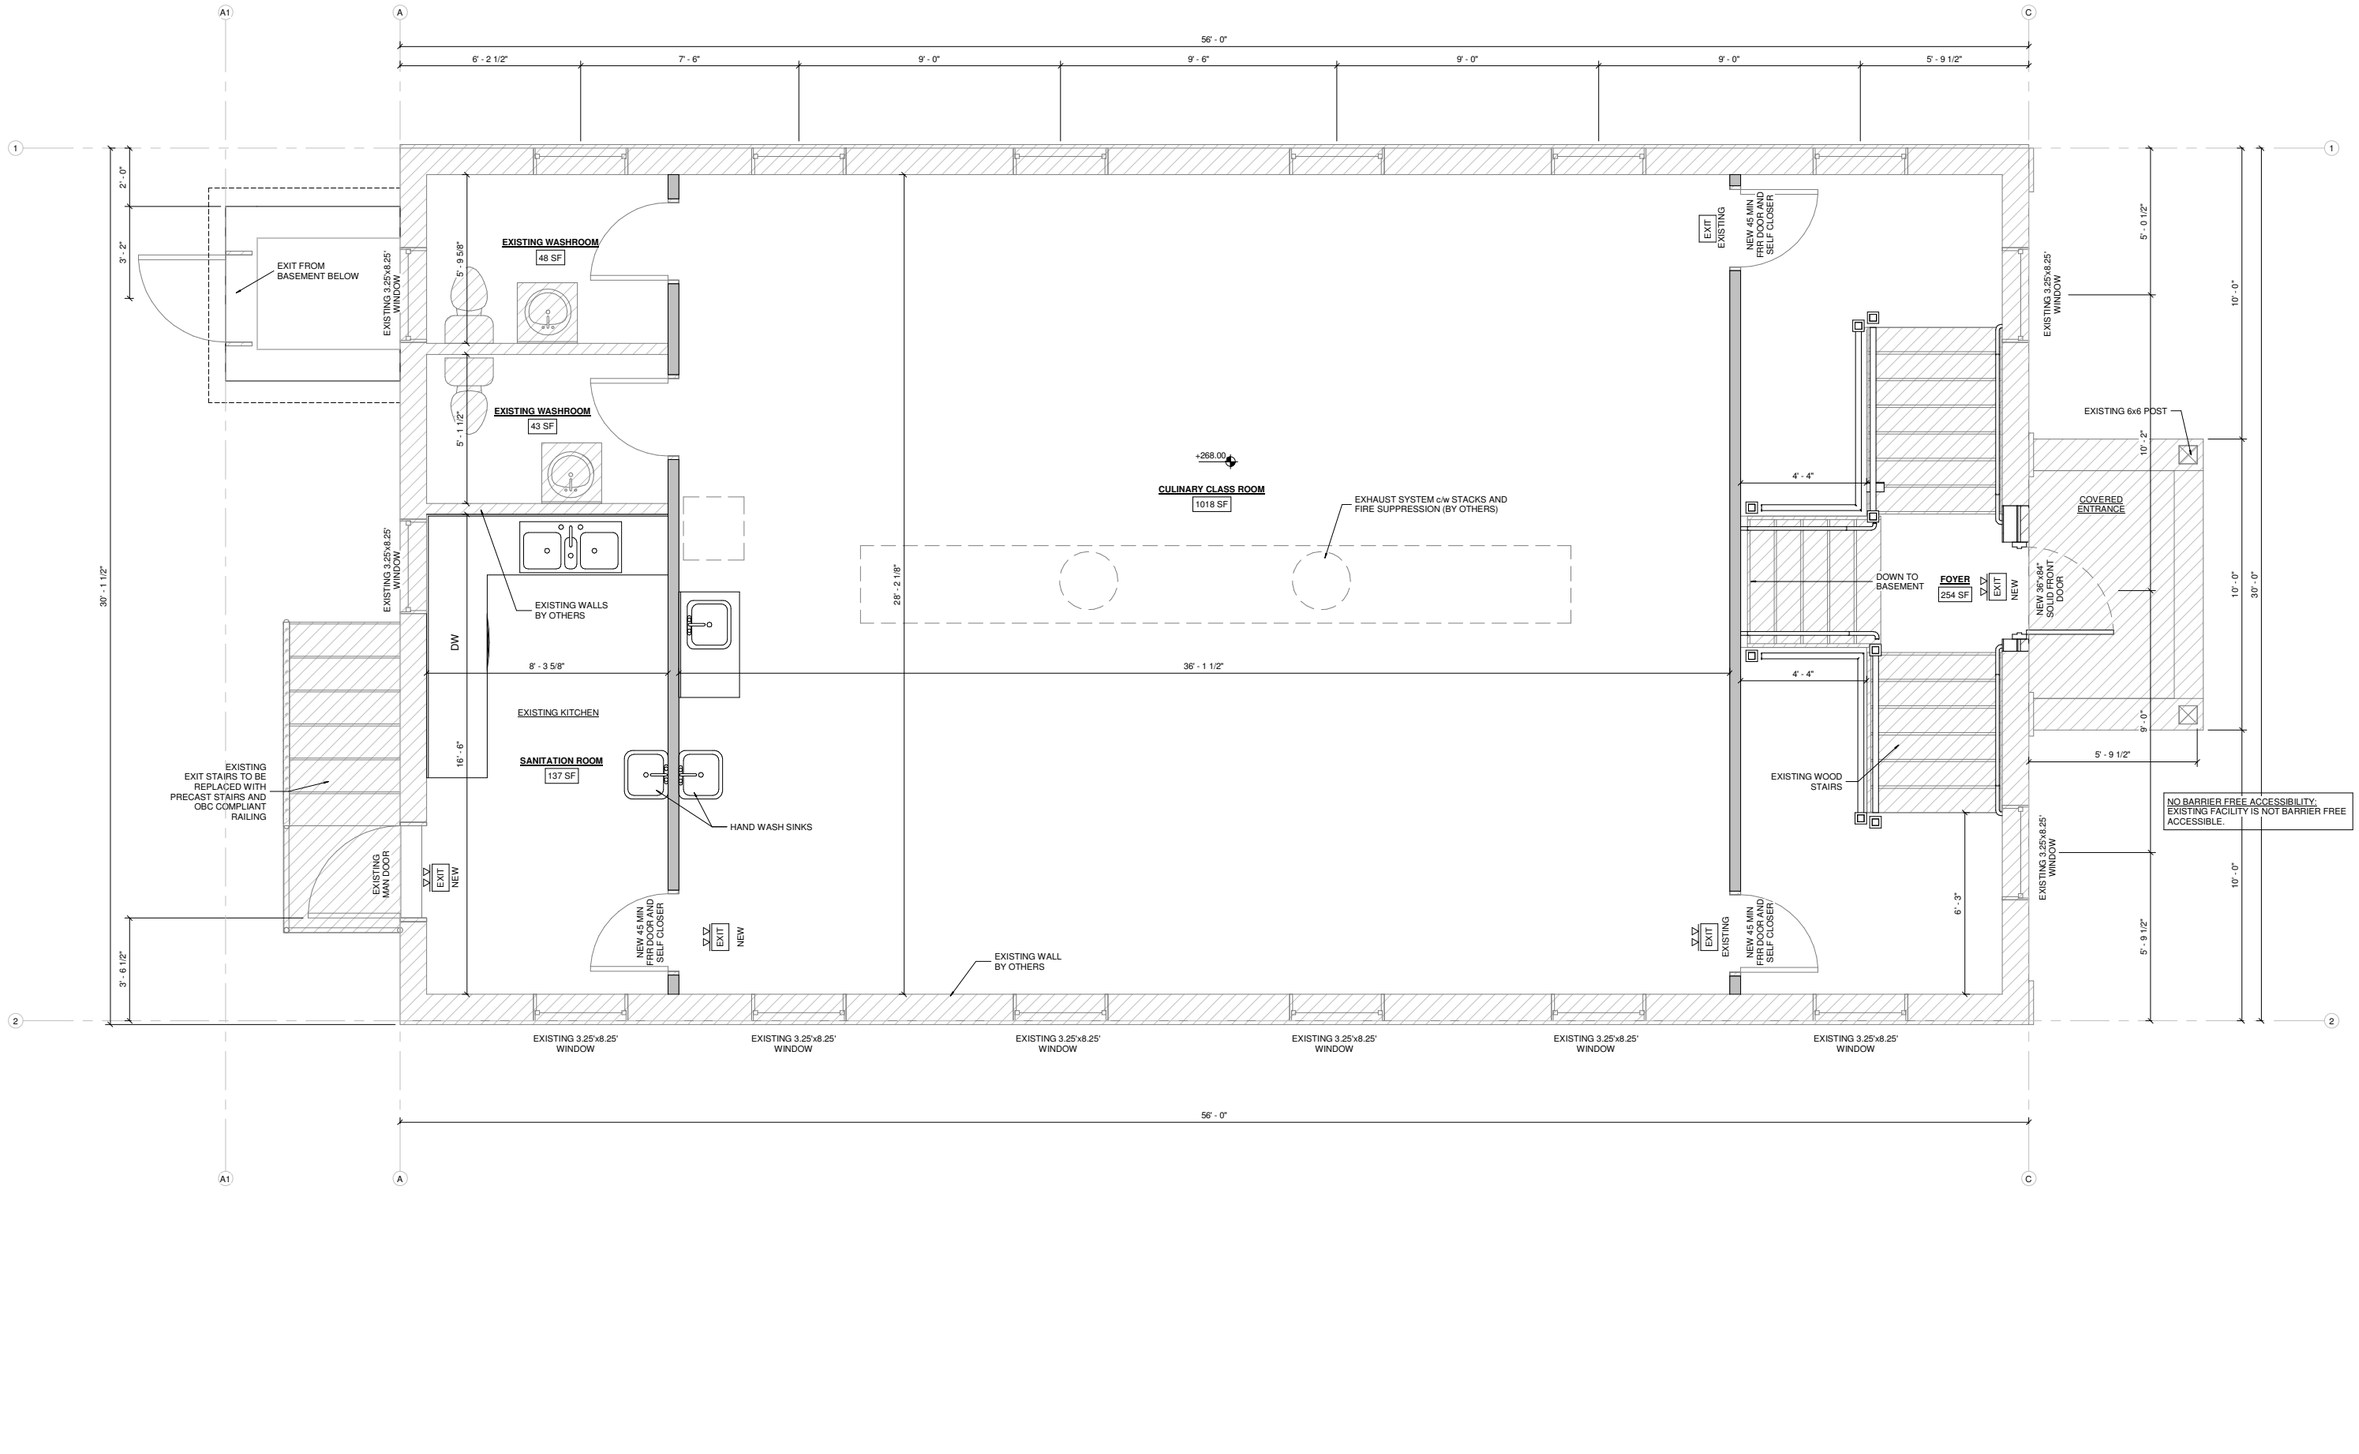
A1
A
C
1
2
56' - 0"
6' - 2 1/2"
7' - 6"
9' - 0"
9' - 6"
9' - 0"
9' - 0"
5' - 9 1/2"
30' - 1 1/2"
2' - 0"
3' - 2"
3' - 6 1/2"
EXIT FROM BASEMENT BELOW
EXISTING 3.25'x8.25' WINDOW
EXISTING WASHROOM
48 SF
5' - 9 5/8"
EXISTING WASHROOM
43 SF
5' - 1 1/2"
EXISTING WALLS BY OTHERS
DW
8' - 3 5/8"
EXISTING KITCHEN
16' - 6"
SANITATION ROOM
137 SF
2'-0"
HAND WASH SINKS
EXISTING EXIT STAIRS TO BE REPLACED WITH PRECAST STAIRS AND OBC COMPLIANT RAILING
EXISTING MAN DOOR
EXIT NEW
NEW 45 MIN FRR DOOR AND SELF CLOSER
EXIT NEW
+268.00
CULINARY CLASS ROOM
1018 SF
EXHAUST SYSTEM c/w STACKS AND FIRE SUPPRESSION (BY OTHERS)
28' - 2 1/8"
36' - 1 1/2"
EXISTING WALL BY OTHERS
EXIT EXISTING
NEW 45 MIN FRR DOOR AND SELF CLOSER
EXIT EXISTING
NEW 45 MIN FRR DOOR AND SELF CLOSER
4' - 4"
DOWN TO BASEMENT
FOYER
254 SF
EXIT NEW
4' - 4"
EXISTING WOOD STAIRS
6' - 3"
EXISTING 3.25'x8.25' WINDOW
5' - 0 1/2"
EXISTING 6x6 POST
10' - 2"
COVERED ENTRANCE
NEW 3'5"x84" SOLID FRONT DOOR
10' - 0"
9' - 0"
5' - 9 1/2"
10' - 0"
30' - 0"
NO BARRIER FREE ACCESSIBILITY:
EXISTING FACILITY IS NOT BARRIER FREE ACCESSIBLE.
EXISTING 3.25'x8.25' WINDOW
5' - 9 1/2"
10' - 0"
EXISTING 3.25'x8.25' WINDOW
EXISTING 3.25'x8.25' WINDOW
EXISTING 3.25'x8.25' WINDOW
EXISTING 3.25'x8.25' WINDOW
EXISTING 3.25'x8.25' WINDOW
EXISTING 3.25'x8.25' WINDOW
56' - 0"