


Revised - 31-7-23

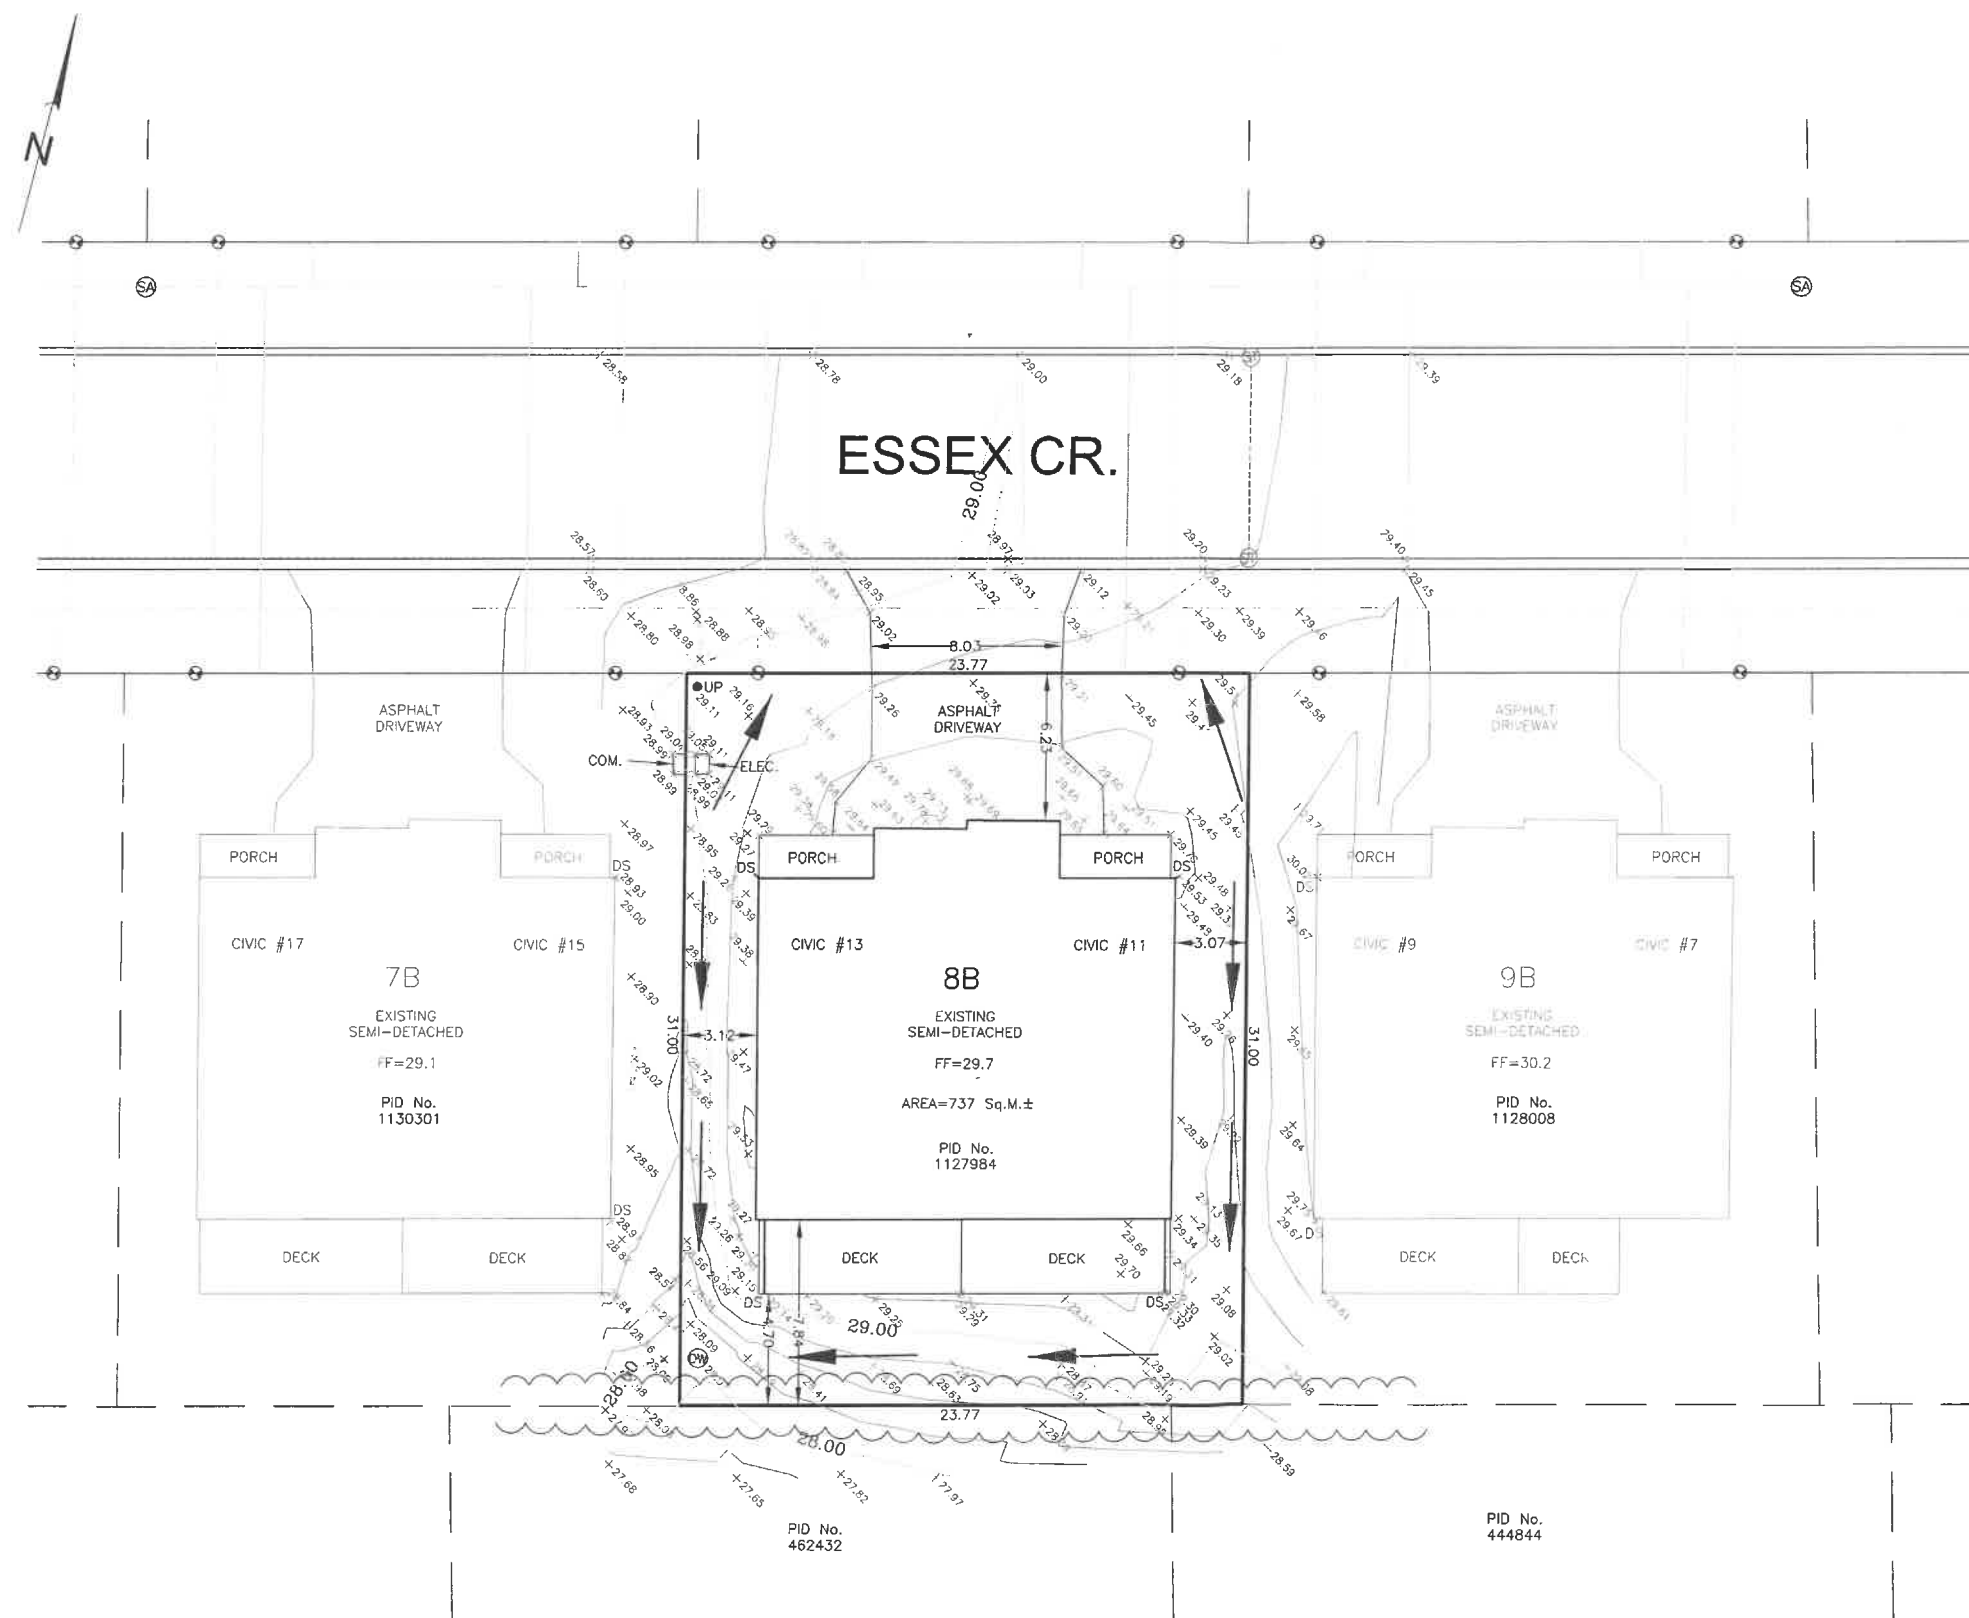


LEGEND:

SUBJECT PROPERTY LINES	----
CONTOUR LINES	 28.00
PROPERTY LINES	-----
EXISTING ELEVATION (IN METRIC)	
DRAINAGE FLOW DIRECTION	
FINISH FLOOR	FF=
FIRE HYDRANT	
SANITARY MANHOLE	
CATCH BASIN	
CURB STOP	
DOWNSPOUT	DS
SEMI-DETACHED DWELLING	SD
COMMUNICATIONS BOX	COM.
ELECTRICAL BOX	ELEC.
UTILITY POLE	UP
DRY WELL	
WATER LINE	
SEWER LINE	
TREE/DYKE LINE	


NOTES

1. PLAN PREPARED IN METRIC, UNLESS (NOTED).
2. PROPERTY REGISTRY INFORMATION AND CONTOURS OBTAINED FROM THE GEOMATICS INFORMATION CENTRE, TAXATION AND PROPERTY RECORDS, PROVINCE OF PEI.
3. ELEVATIONS SHOWN IN METRIC REFERENCED TO PEI CONTROL MONUMENT No. 3143 WITH A PUBLISHED ELEVATION OF 25.462m.
4. CONTOUR INTERVAL 0.25m.
5. FIELD WORK FOR THIS SURVEY WAS CONDUCTED ON JULY 25, 2023.

SCALE 1:200 METRIC

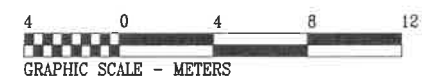

Prepared by:
Derek A. French
Professional Services Inc.
1. 902-394-2945
dfrenchservices@gmail.com
www.dafservices.ca

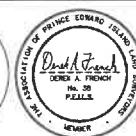

Project Title

Lot 8B
#11 & #13 Essex Cr.
PID No. 1127984
Alet Graham

Plan Title

Final Grading
Plan

Date Printed:
July 31, 2023

Drawn by:
JWL

Job No.
23190

Plan No.
23190